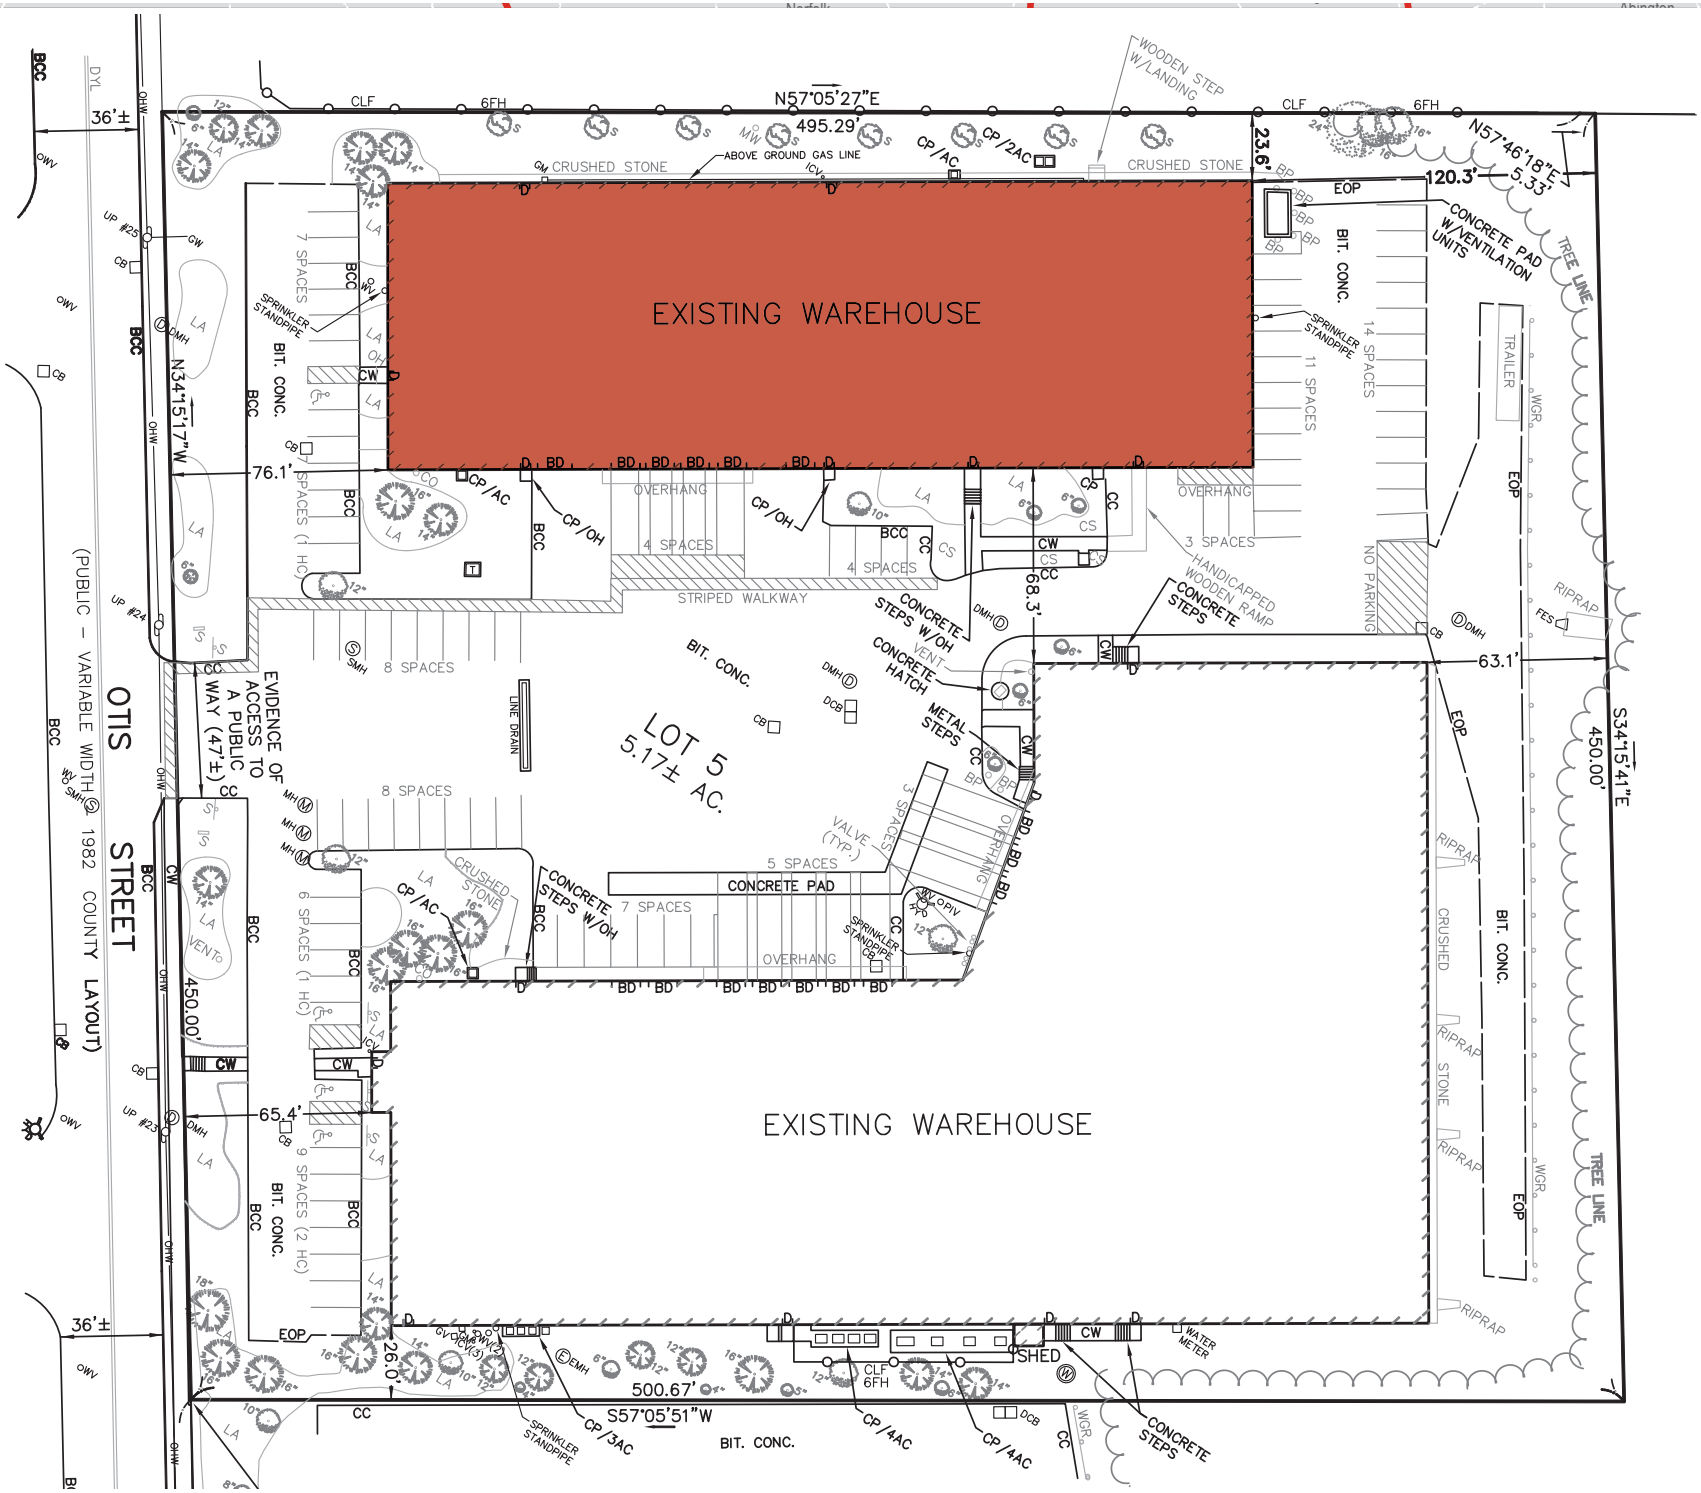
N/F
ASTRAZENECA PHARMACEUTICALS
DEED BOOK 201527 PAGE 153
MAP 26 PARCEL 32A
LAND COURT PLAN #3725H
EXISTING WAREHOUSE
EXISTING WAREHOUSE
LOT 5
5.17± AC.
N57°05'27"E
495.29'
N57°46'18"E
5.33'
120.3'
23.6'
S34°15'41"E
450.00'
63.1'
68.3'
S57°05'51"W
500.67'
26.0'
65.4'
450.00'
N34°15'17"W
76.1'
36'±
36'±
OTIS STREET
(PUBLIC – VARIABLE WIDTH)
1982 COUNTY LAYOUT
EVIDENCE OF ACCESS TO A PUBLIC WAY (47'±)
CONCRETE PAD W/VENTILATION UNITS
WOODEN STEP W/LANDING
ABOVE GROUND GAS LINE
CRUSHED STONE
CRUSHED STONE
BIT. CONC.
BIT. CONC.
BIT. CONC.
BIT. CONC.
BIT. CONC.
STRIPED WALKWAY
OVERHANG
OVERHANG
OVERHANG
HANDICAPPED WOODEN RAMP
NO PARKING
TRAILER
CONCRETE PAD
CONCRETE STEPS W/OH
CONCRETE STEPS W/OH
CONCRETE STEPS
CONCRETE HATCH
METAL STEPS
LINE DRAIN
SHED
WATER METER
TREE LINE
TREE LINE
RIPRAP
CRUSHED STONE
7 SPACES
7 SPACES (1 HC)
4 SPACES
4 SPACES
3 SPACES
14 SPACES
11 SPACES
8 SPACES
8 SPACES
6 SPACES (1 HC)
9 SPACES (2 HC)
5 SPACES
5 SPACES
7 SPACES
SPRINKLER STANDPIPE
CP/AC
CP/2AC
CP/OH
CP/3AC
CP/4AC
CP/4AC
CLF
6FH
EOP
BCC
CC
CW
BD
D
LA
CS
VALVE (TYP.)